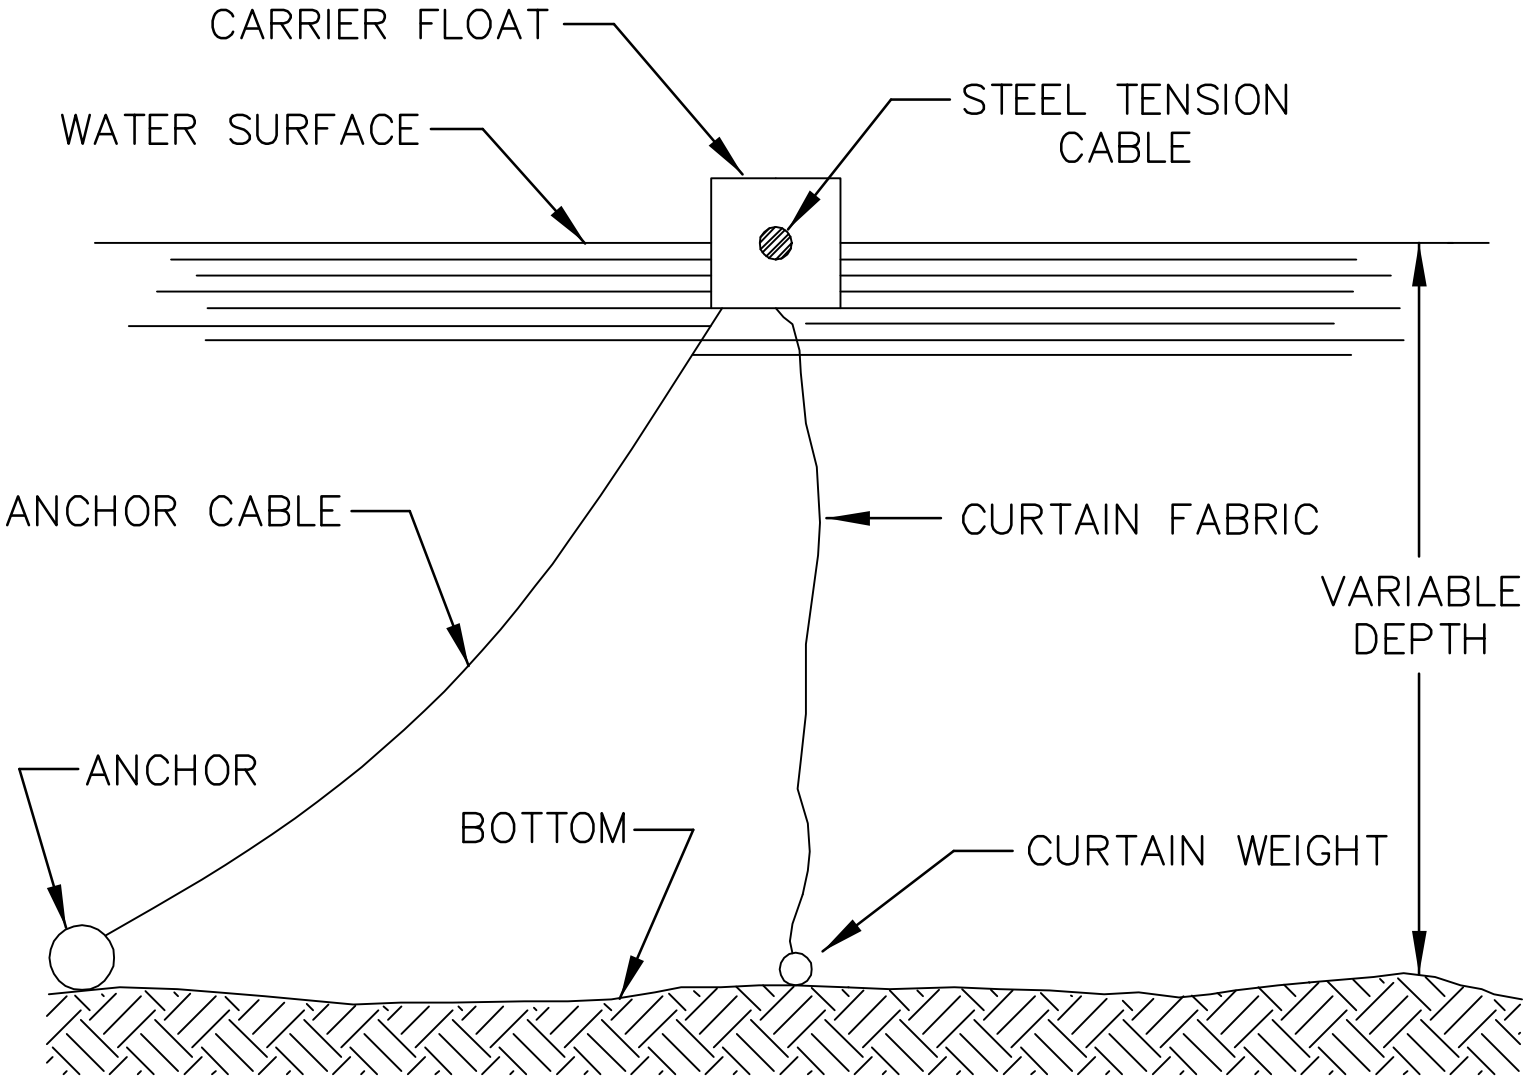

APPROVED DECEMBER 31, 2015

CITY ENGINEER REG 23110

FLOTATION SILT CURTAIN

City of Golden Valley

GV-EC-040