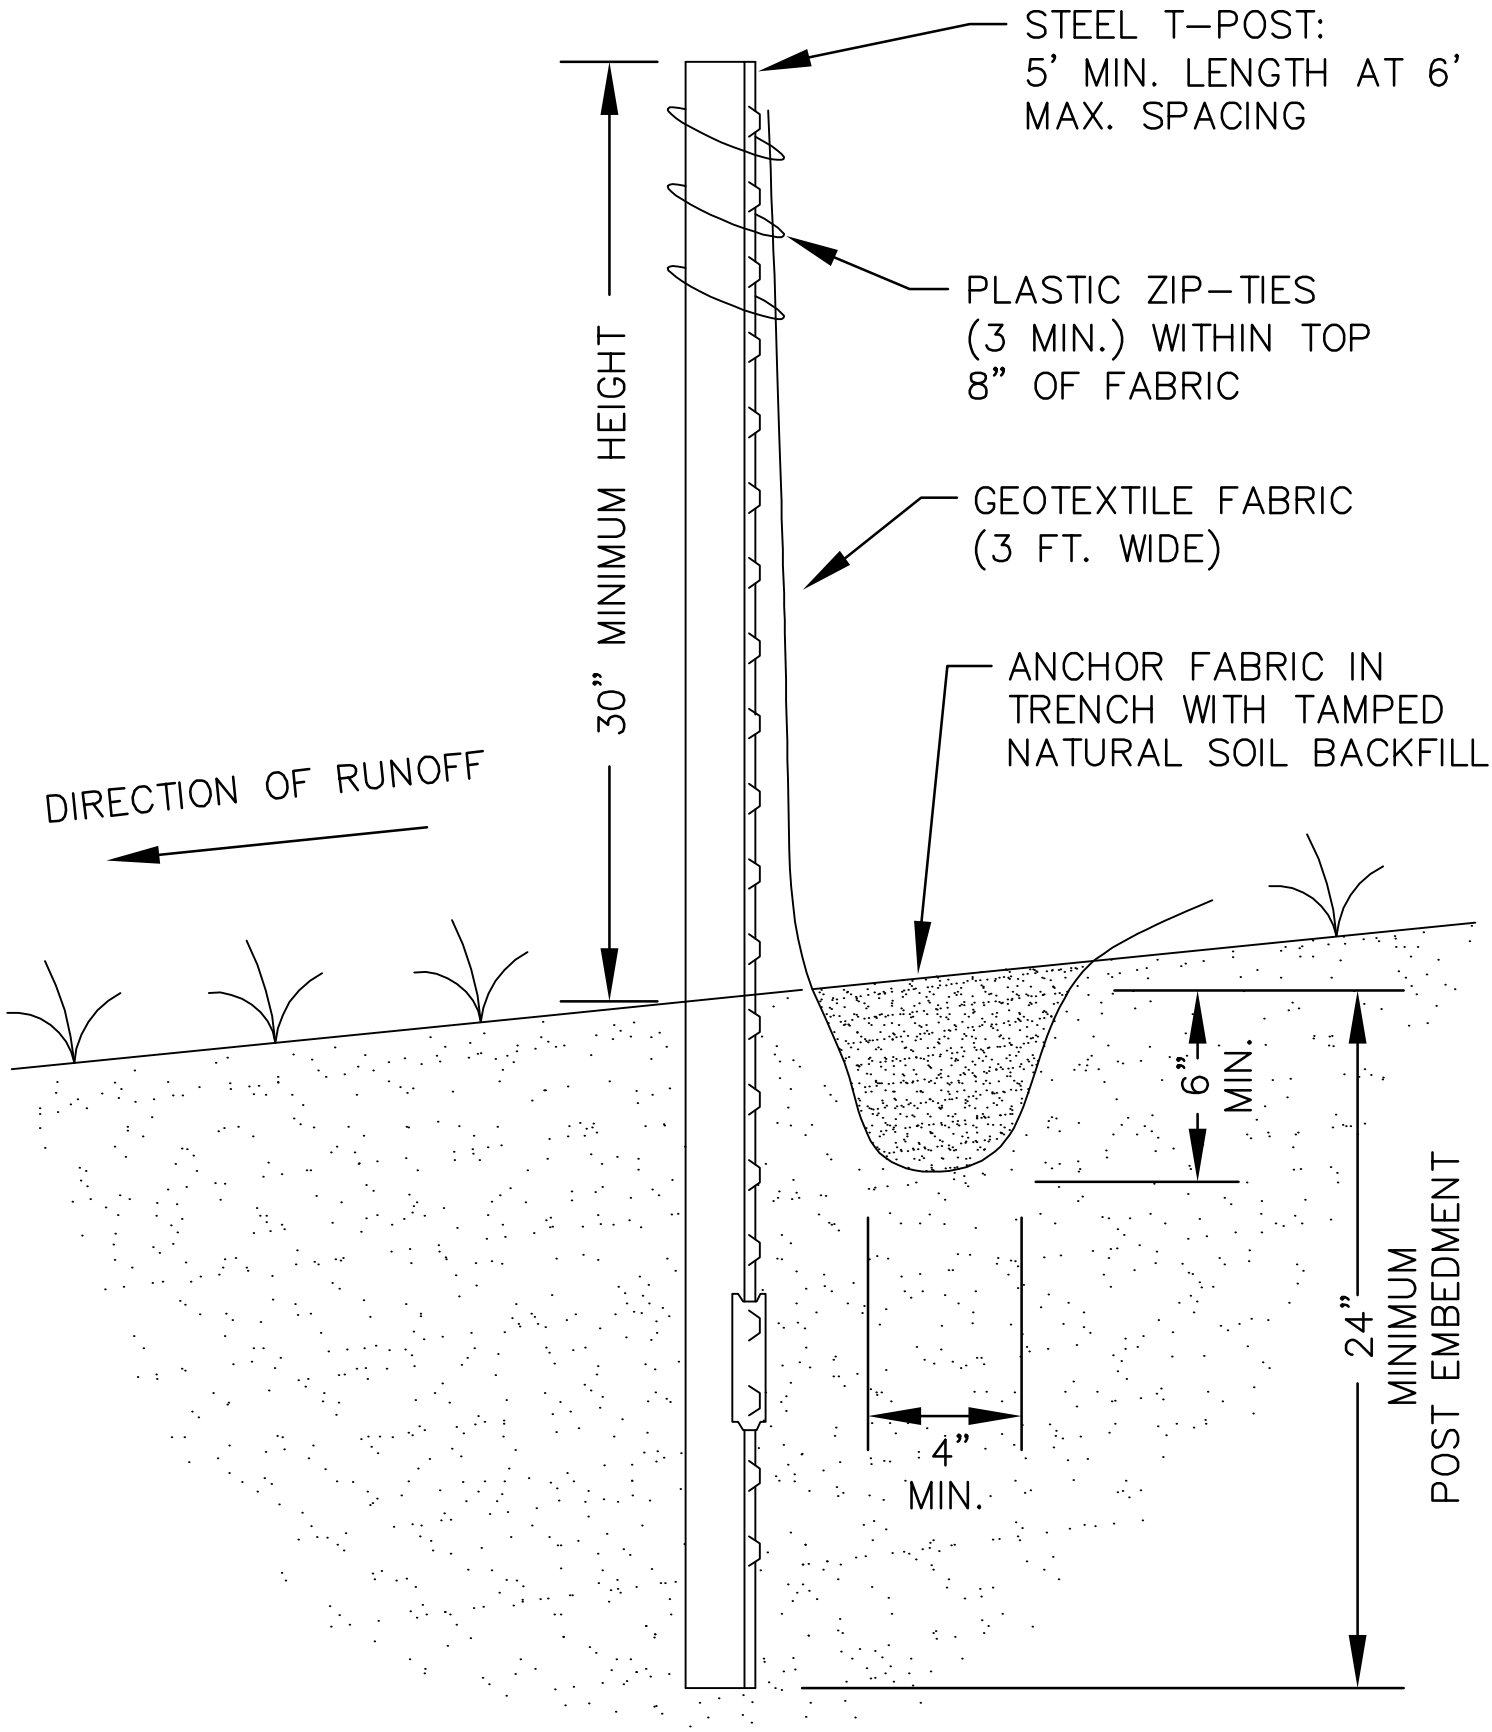

APPROVED DECEMBER 31, 2015

CITY ENGINEER REG 23110

INSTALLATION OF HEAVY DUTY SILT FENCE

City of Golden Valley

GV-EC-020