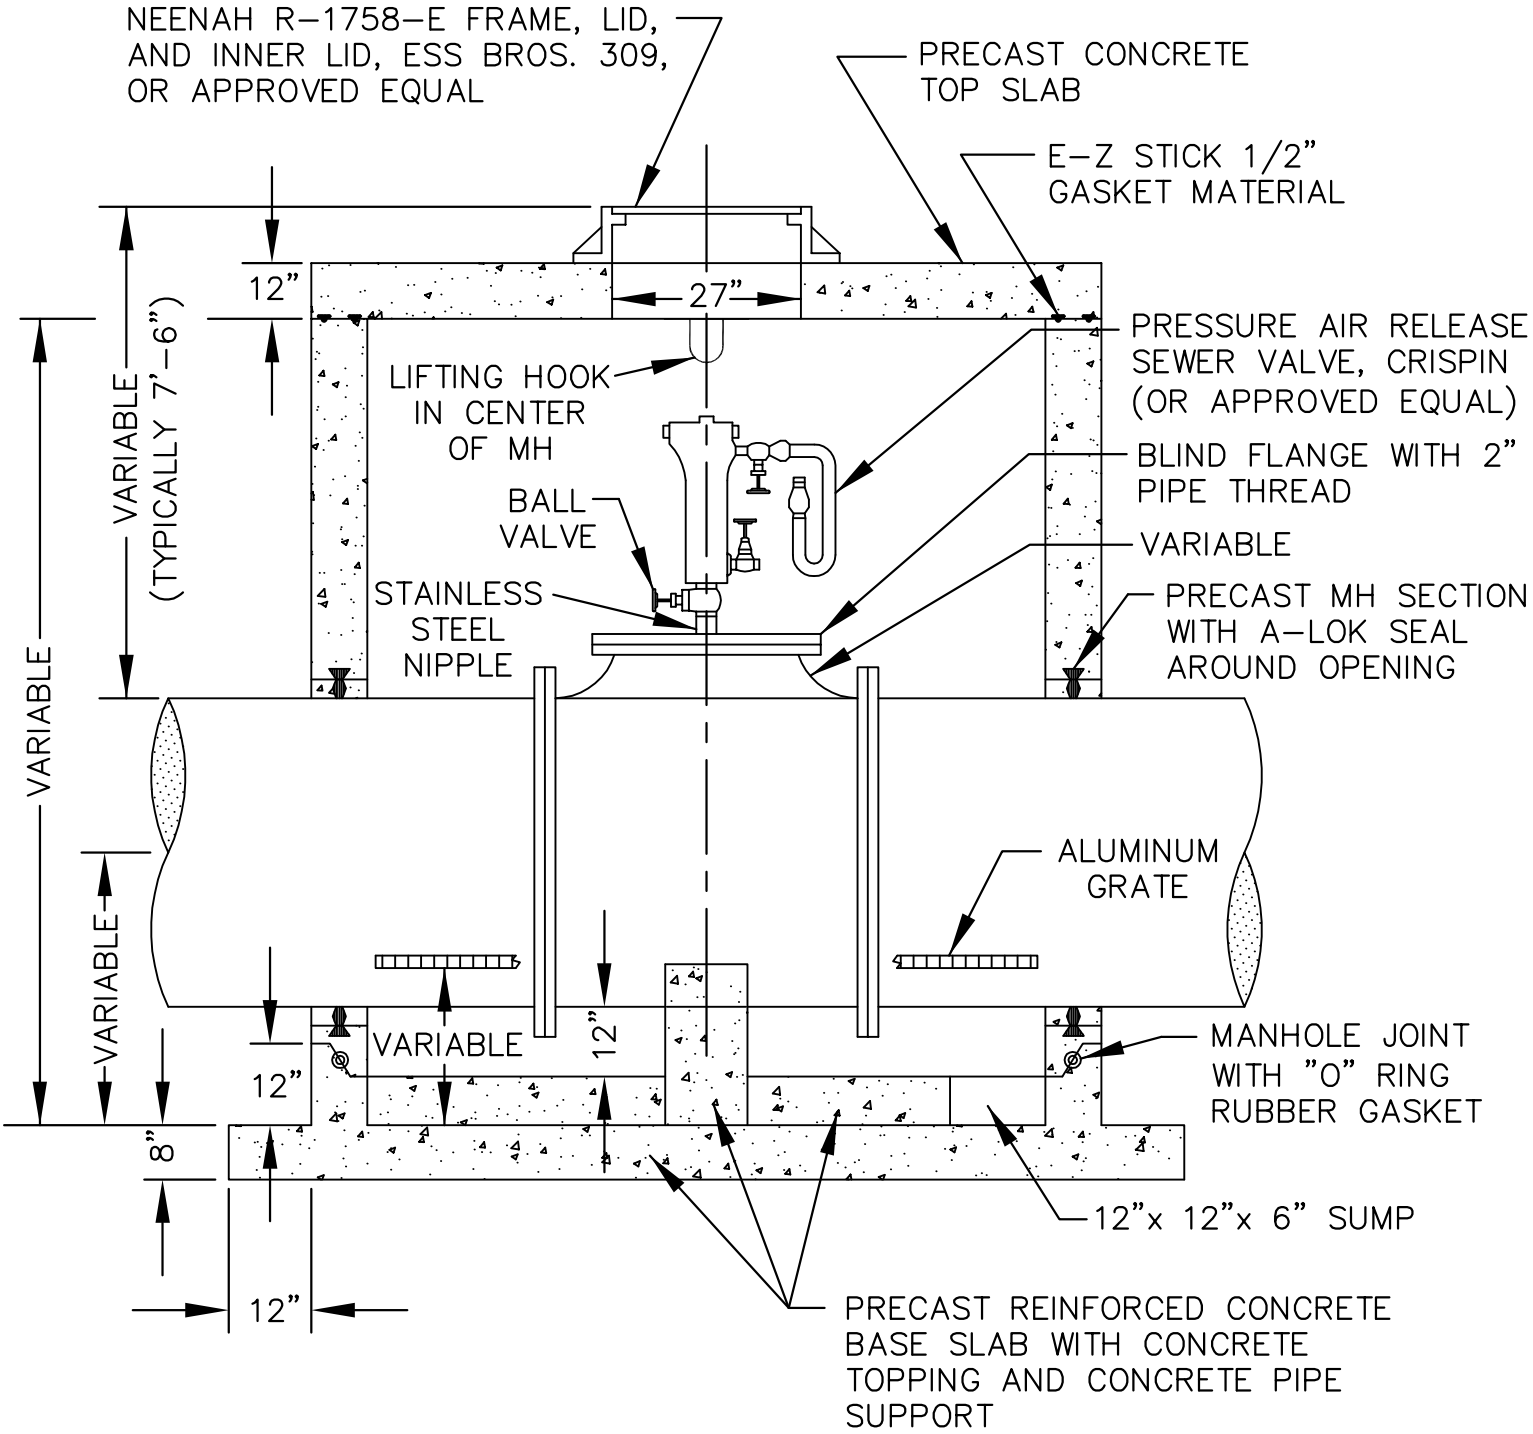

APPROVED JANUARY 1, 2018

CITY ENGINEER REG 23110

ACCESS/AIR RELEASE MANHOLE

City of Golden Valley

GV-SS-060